Project Plan View

Public Information Meeting ◆ December 18th, 2018

Scale 1”=200’

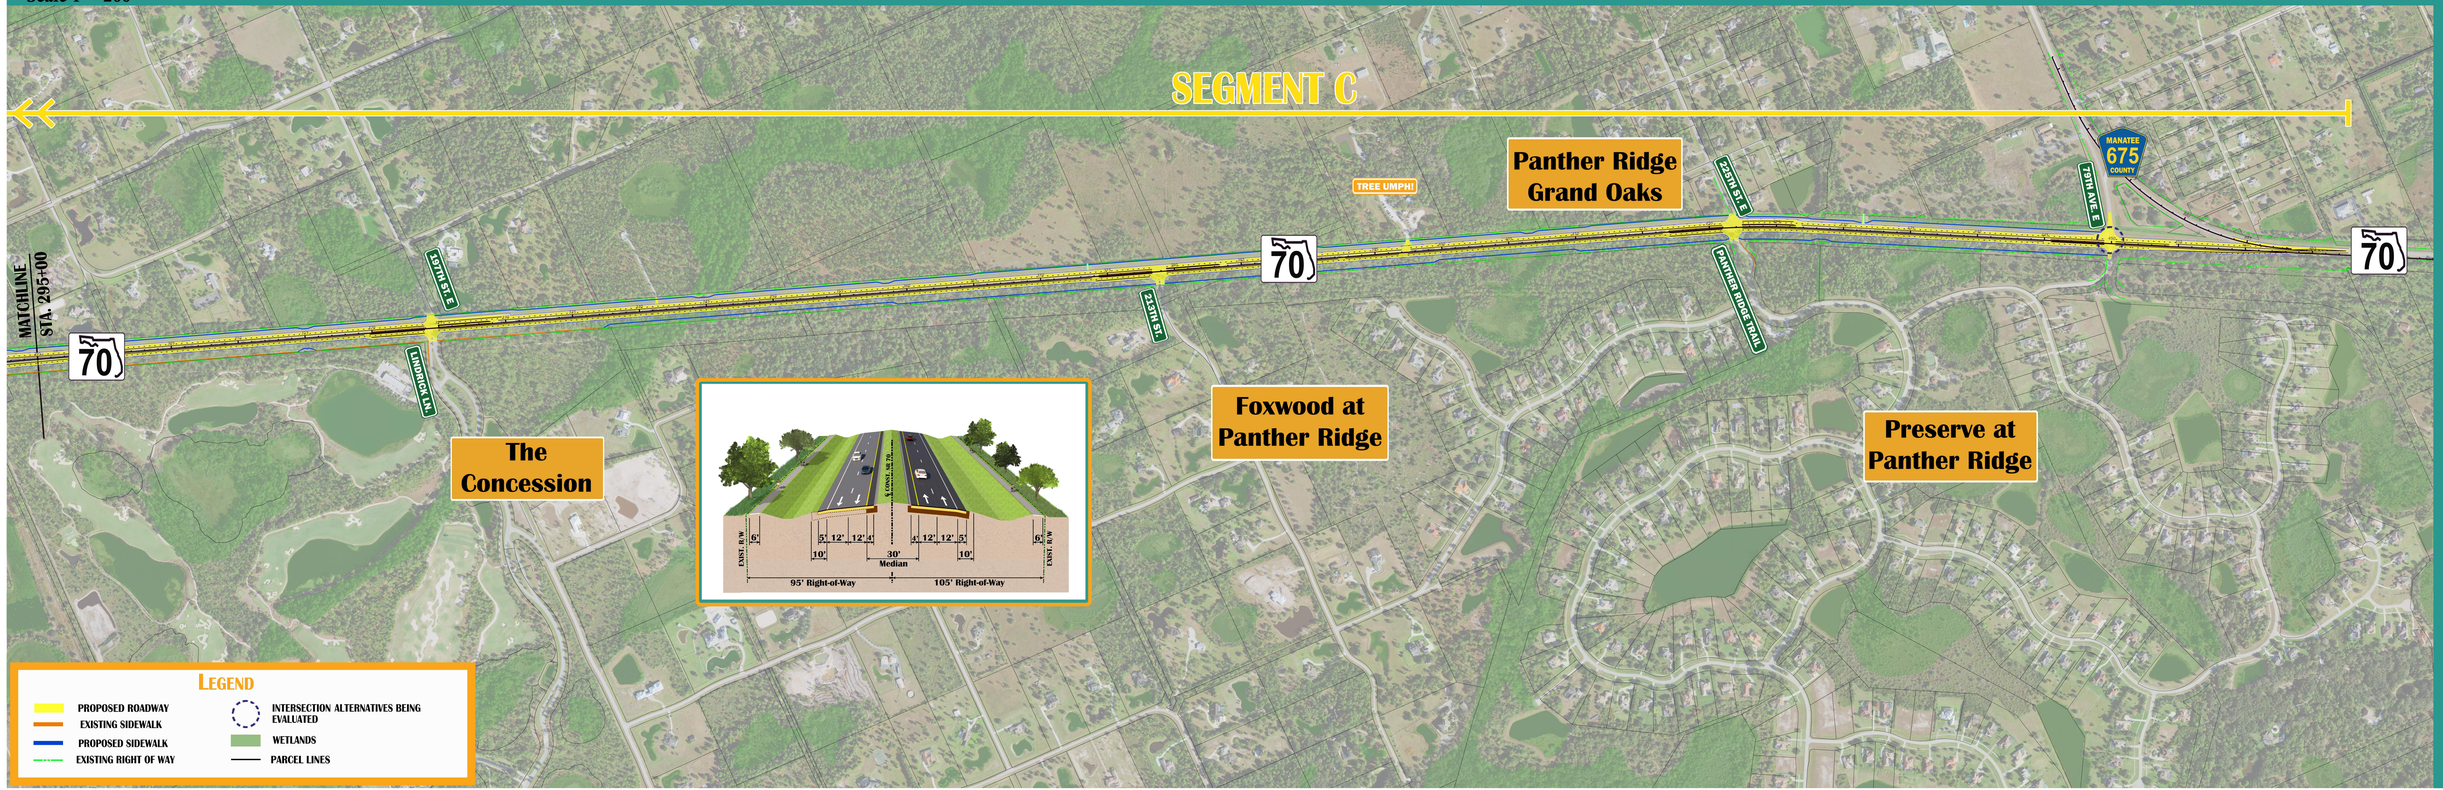

SR 70 from Lorraine Road to CR 675
Manatee County, Florida