STATE ROAD 70 PROJECT DEVELOPMENT & ENVIRONMENT (PD&E) STUDY
FROM COUNTY ROAD 721 SOUTH TO COUNTY ROAD 599/128TH AVENUE; HIGHLANDS AND OKEECHOBEE COUNTIES, FLORIDA
FPID 450334-1-22-01

BUILD ALTERNATIVE 2 "SOUTHERN ALIGNMENT"

STATE ROAD 70 PROJECT DEVELOPMENT & ENVIRONMENT (PD&E) STUDY
FROM COUNTY ROAD 721 SOUTH TO COUNTY ROAD 599/128TH AVENUE; HIGHLANDS AND OKEECHOBEE COUNTIES, FLORIDA
FPID 450334-1-22-01

BUILD ALTERNATIVE 2 "SOUTHERN ALIGNMENT"

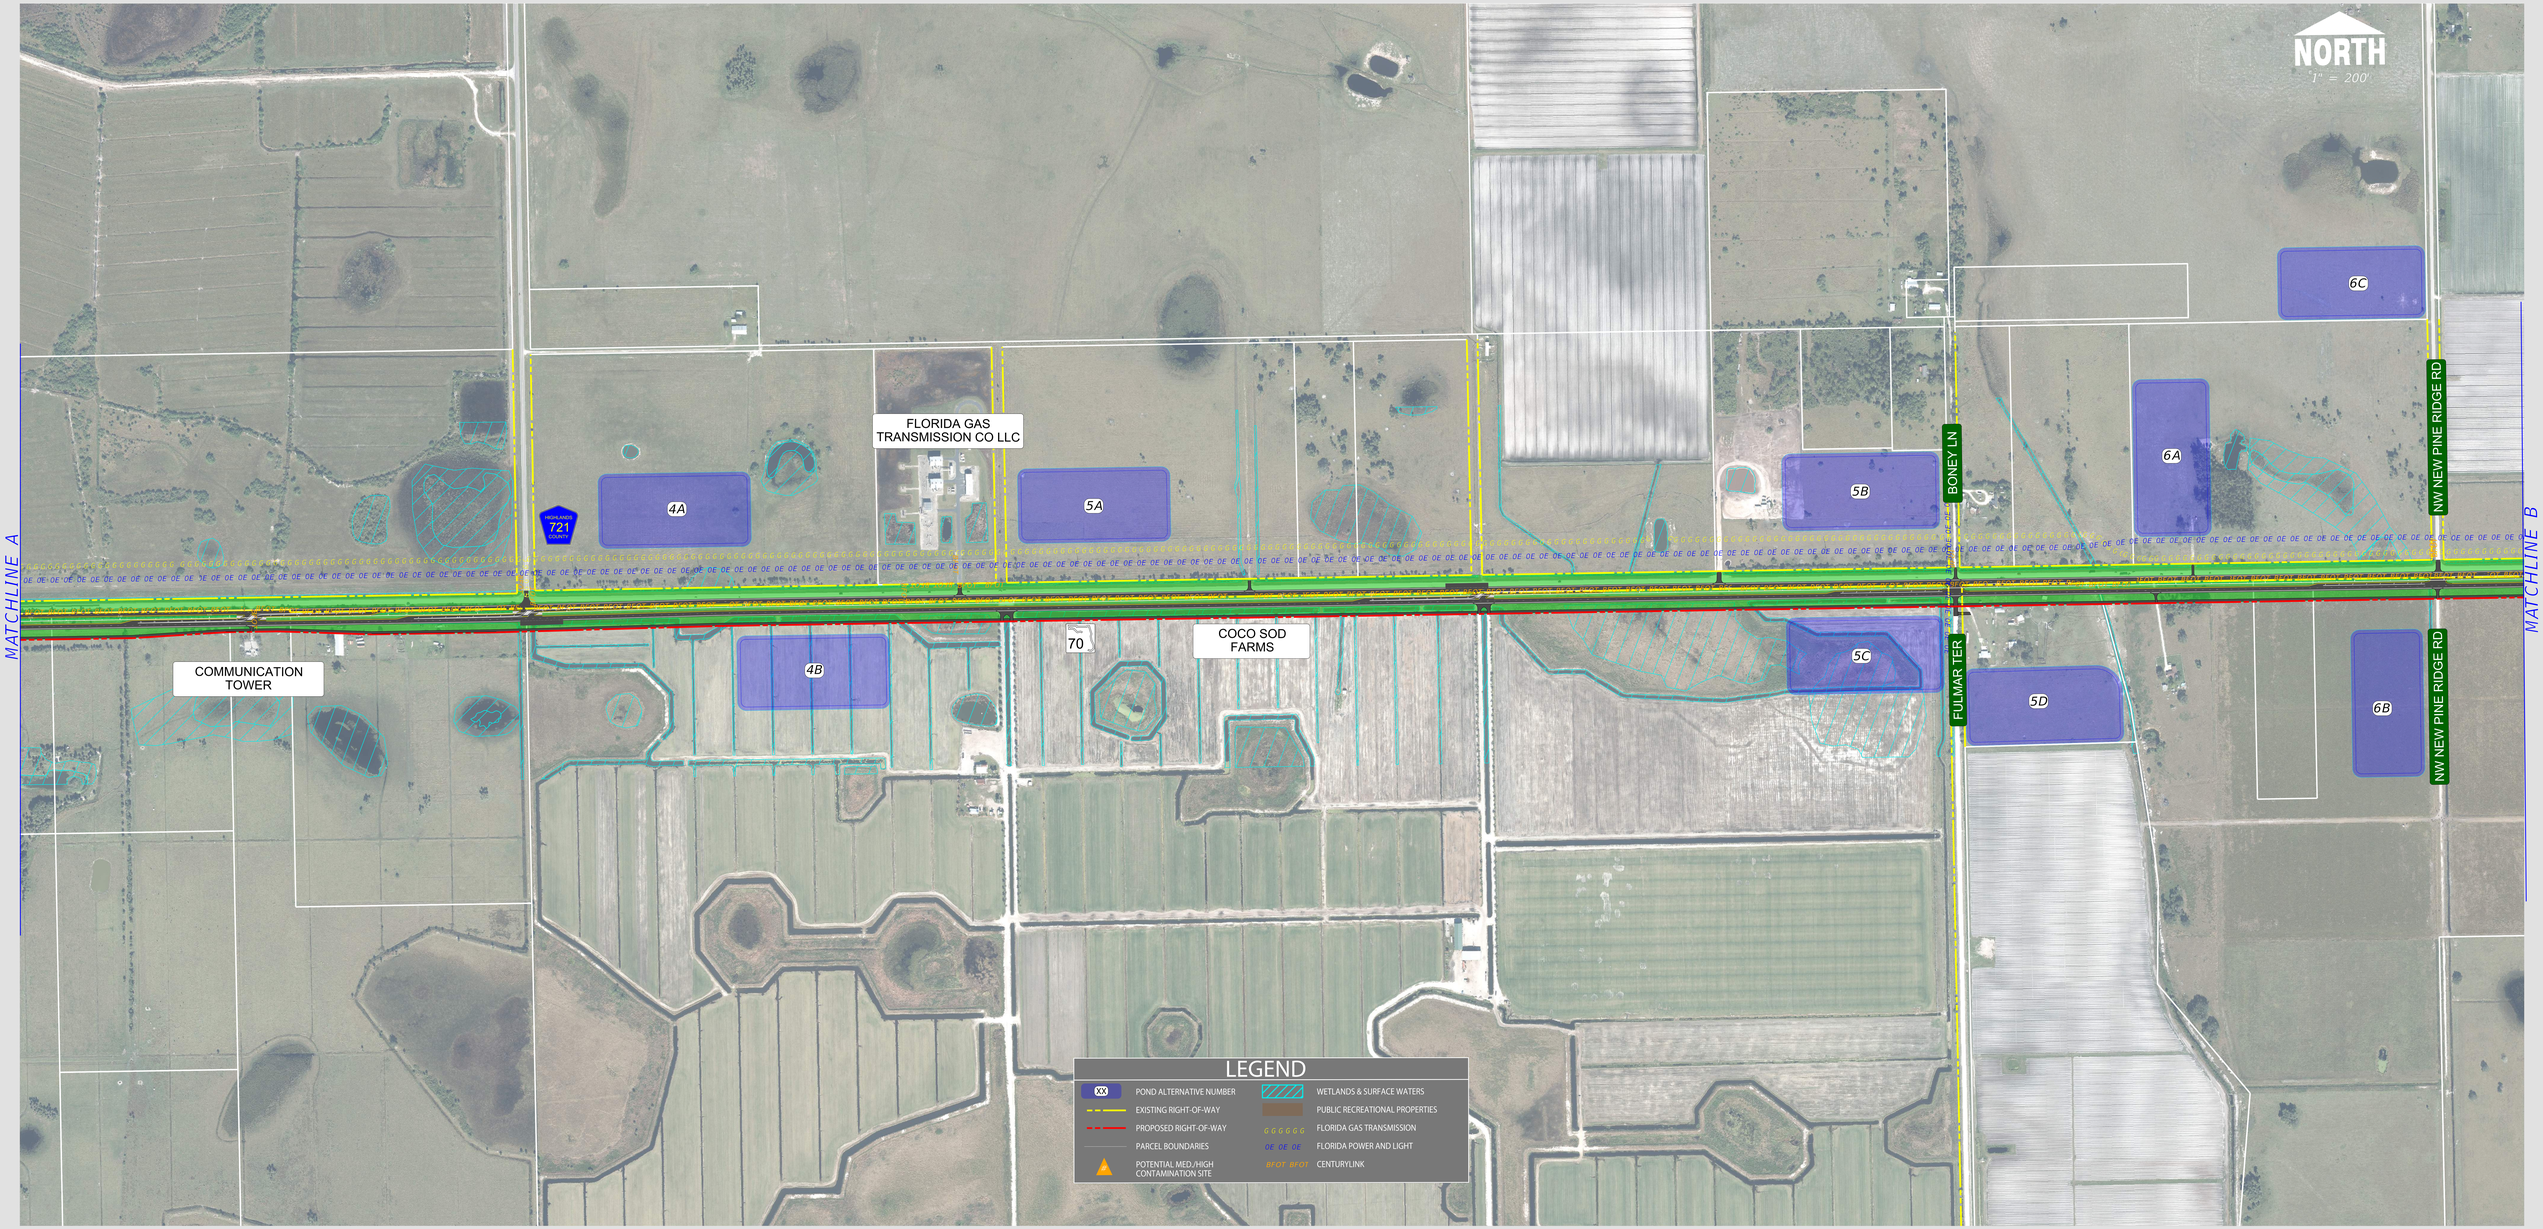

STATE ROAD 70 PROJECT DEVELOPMENT & ENVIRONMENT (PD&E) STUDY
FROM COUNTY ROAD 721 SOUTH TO COUNTY ROAD 599/128TH AVENUE; HIGHLANDS AND OKEECHOBEE COUNTIES, FLORIDA
FPID 450334-1-22-01

BUILD ALTERNATIVE 2 "SOUTHERN ALIGNMENT"

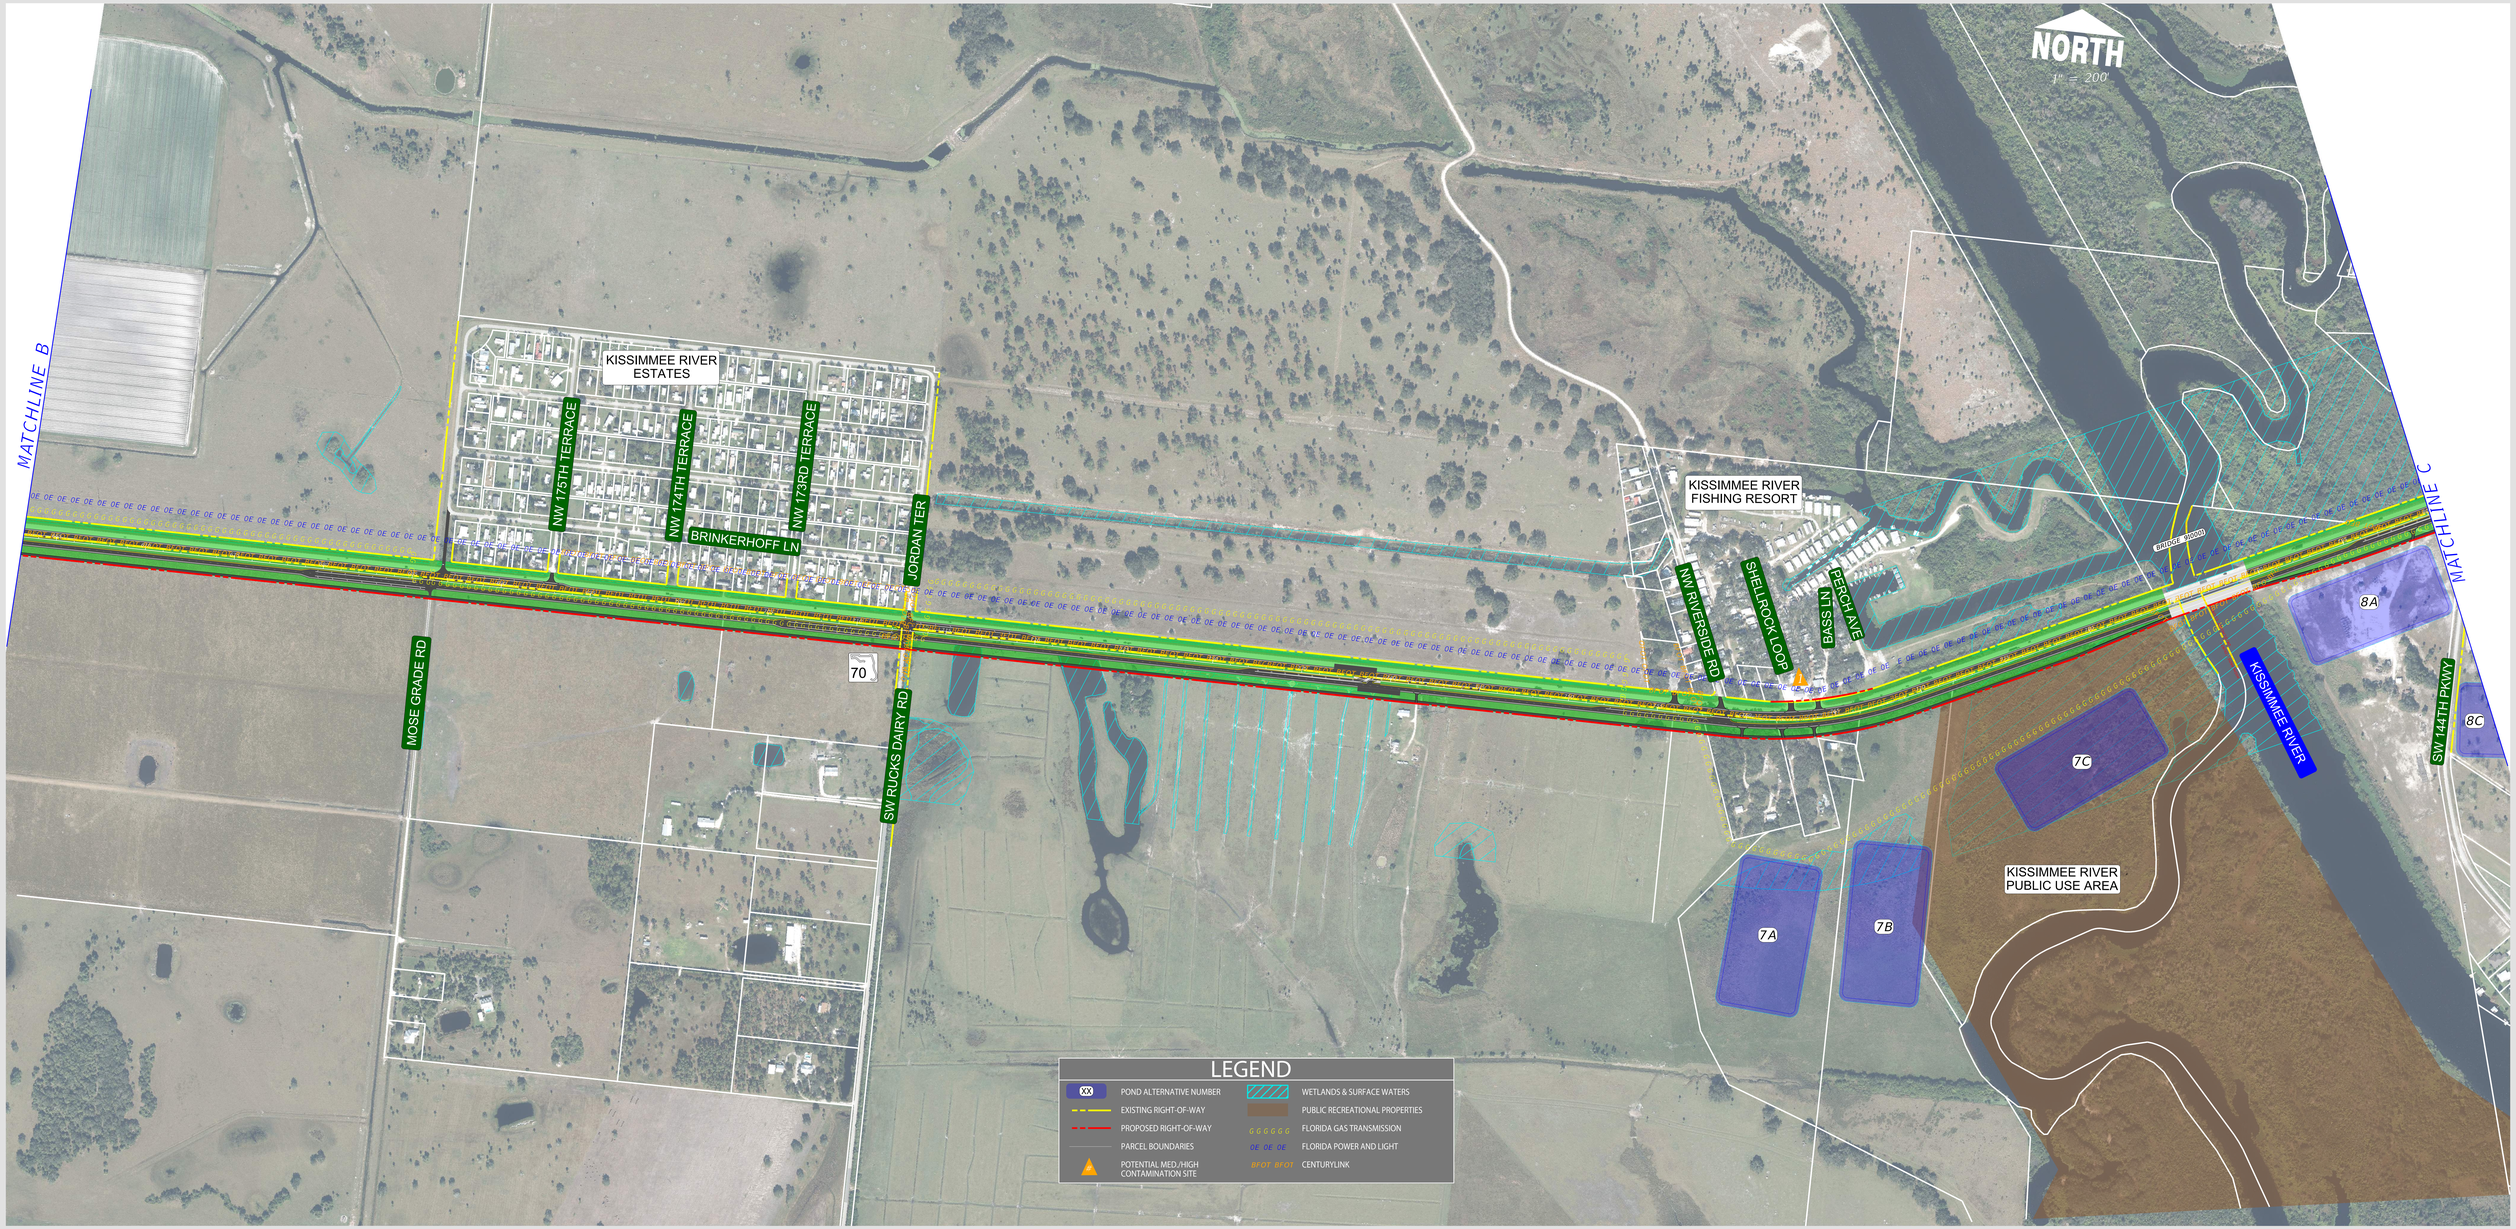

STATE ROAD 70 PROJECT DEVELOPMENT & ENVIRONMENT (PD&E) STUDY
FROM COUNTY ROAD 721 SOUTH TO COUNTY ROAD 599/128TH AVENUE; HIGHLANDS AND OKEECHOBEE COUNTIES, FLORIDA
FPID 450334-1-22-01

BUILD ALTERNATIVE 2 "SOUTHERN ALIGNMENT"