SEGMENT 5

EST. CONSTRUCTION START: 2022

Buffered Bike Lane Keyhole

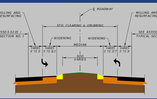

Typical Section No. 4

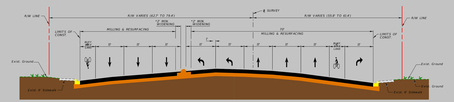

Typical Section No. 3

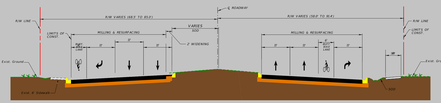

Typical Section No. 2

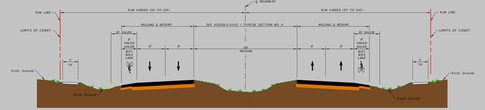

Typical Section No. 1

Legend

- New Pavement/Widening
- Sod
- Existing Right-of-way
- Sidewalk
- Driveway Modification
- Curb and Gutter
- Drainage
- New Light Pole
- Existing Power Pole
- SCAT Bus Stop

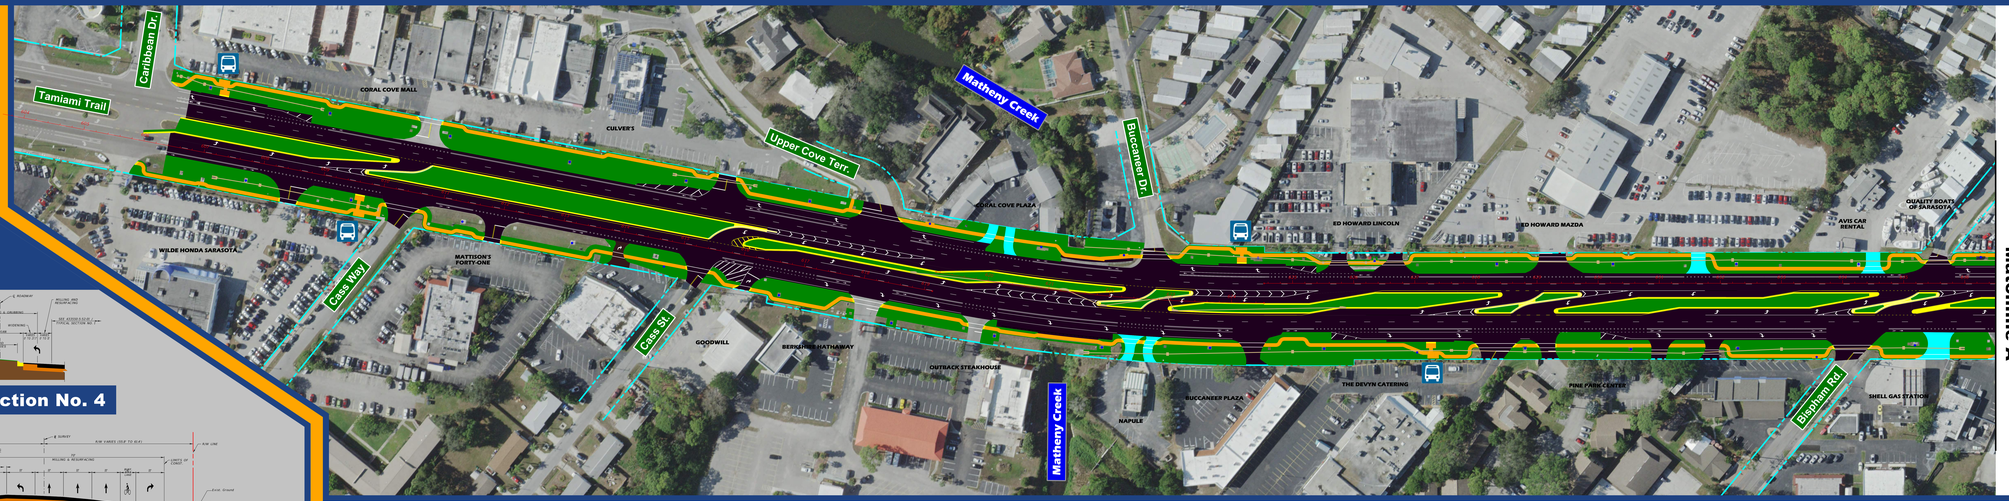

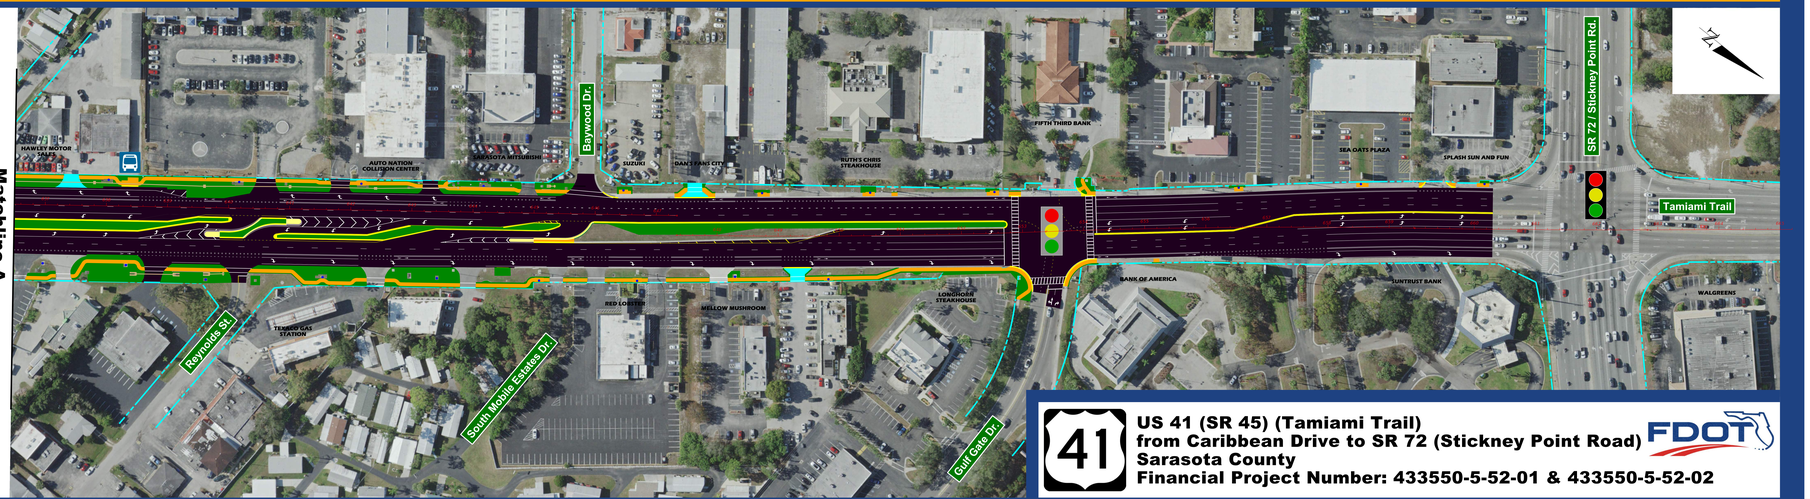

US 41 (SR 45) (Tamiami Trail)
from Caribbean Drive to SR 72 (Stickney Point Road)
Sarasota County
Financial Project Number: 433550-5-52-01 & 433550-5-52-02

FDOT

Preliminary, subject to change